
Tirumala Nagara

MEASUREMENT BOOK

Date	Full description, etc, of work	Dimensions				Contents	Reference to last Measurement
		Number	Length	Breadth	Depth		
1	2	3	4	5	6	7	8

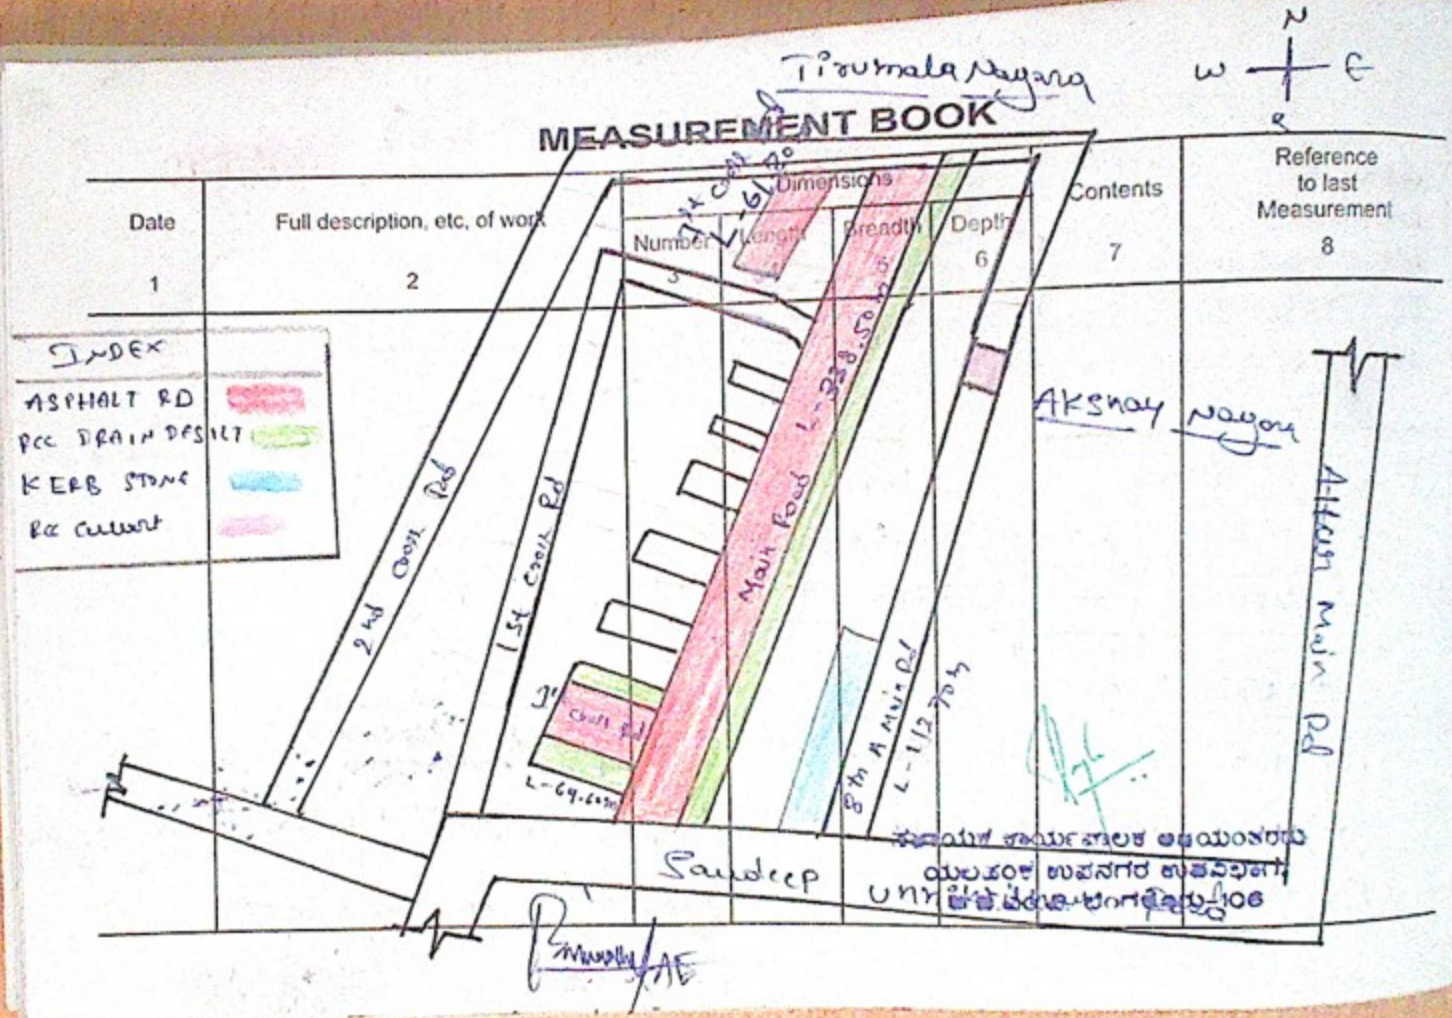

Serial No. .....
Name of work ...
Name of Contrac
Date of commen

Date	Full
1	

Index
ASH PAL RD
PCC DRAIN DESILT

M. A. R. 57 (Rule 116)

Measurement Book

No. E 585759


Serial No. .....

Name of work ESCorts Colony

Name of Contractor of nature of Agency ..... From ..... To .....

Date of commencement of work .....

Date	Full description, etc, of work	Dimensions				Contents	Reference to last Measurement
		Number	Length	Breadth	Depth		
1	2	3	4	5	6	7	8

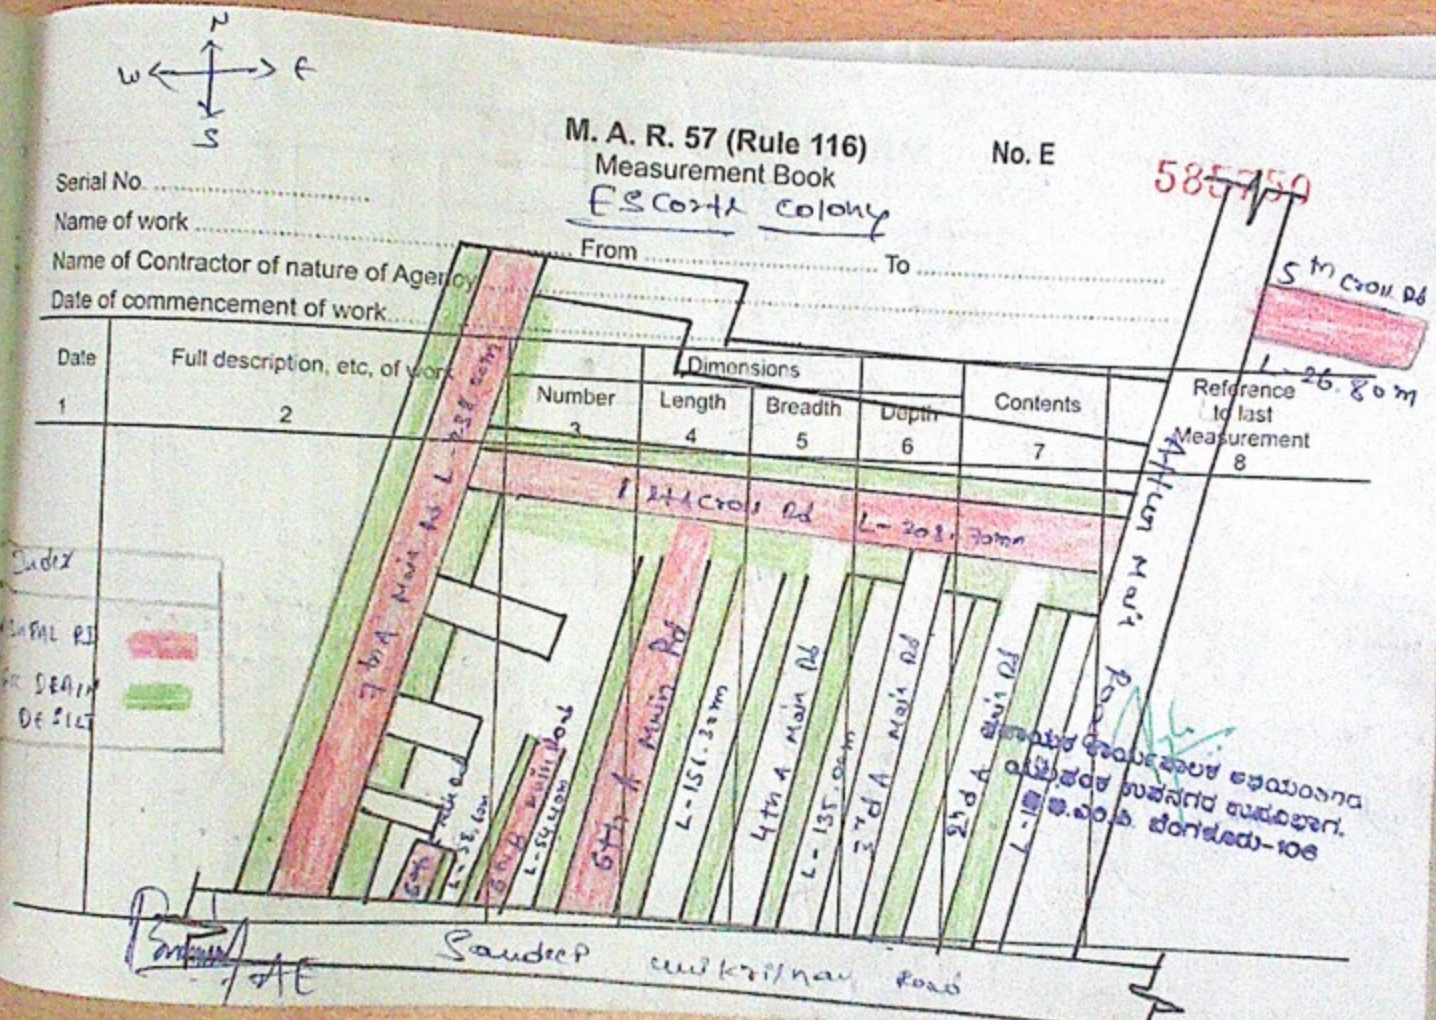


ಸಾರ್ವಜನಿಕ ಶಿಕ್ಷಣ ಇಲಾಖೆ ಆಡಳಿತ
ಯೋಜನೆಯ ಉಪನಗರ ಉಪವಿಭಾಗ.
ಕ.ಎಂ.ಸಿ. ಬೆಂಗಳೂರು-106

AE

Santhosh Nagara MEASUREMENT BOOK

Date	Full description, etc. of work	Dimensions				Contents	Reference to last Measurement
		Number	Length	Breadth	Depth		
1	2	3	4	5	6	7	8

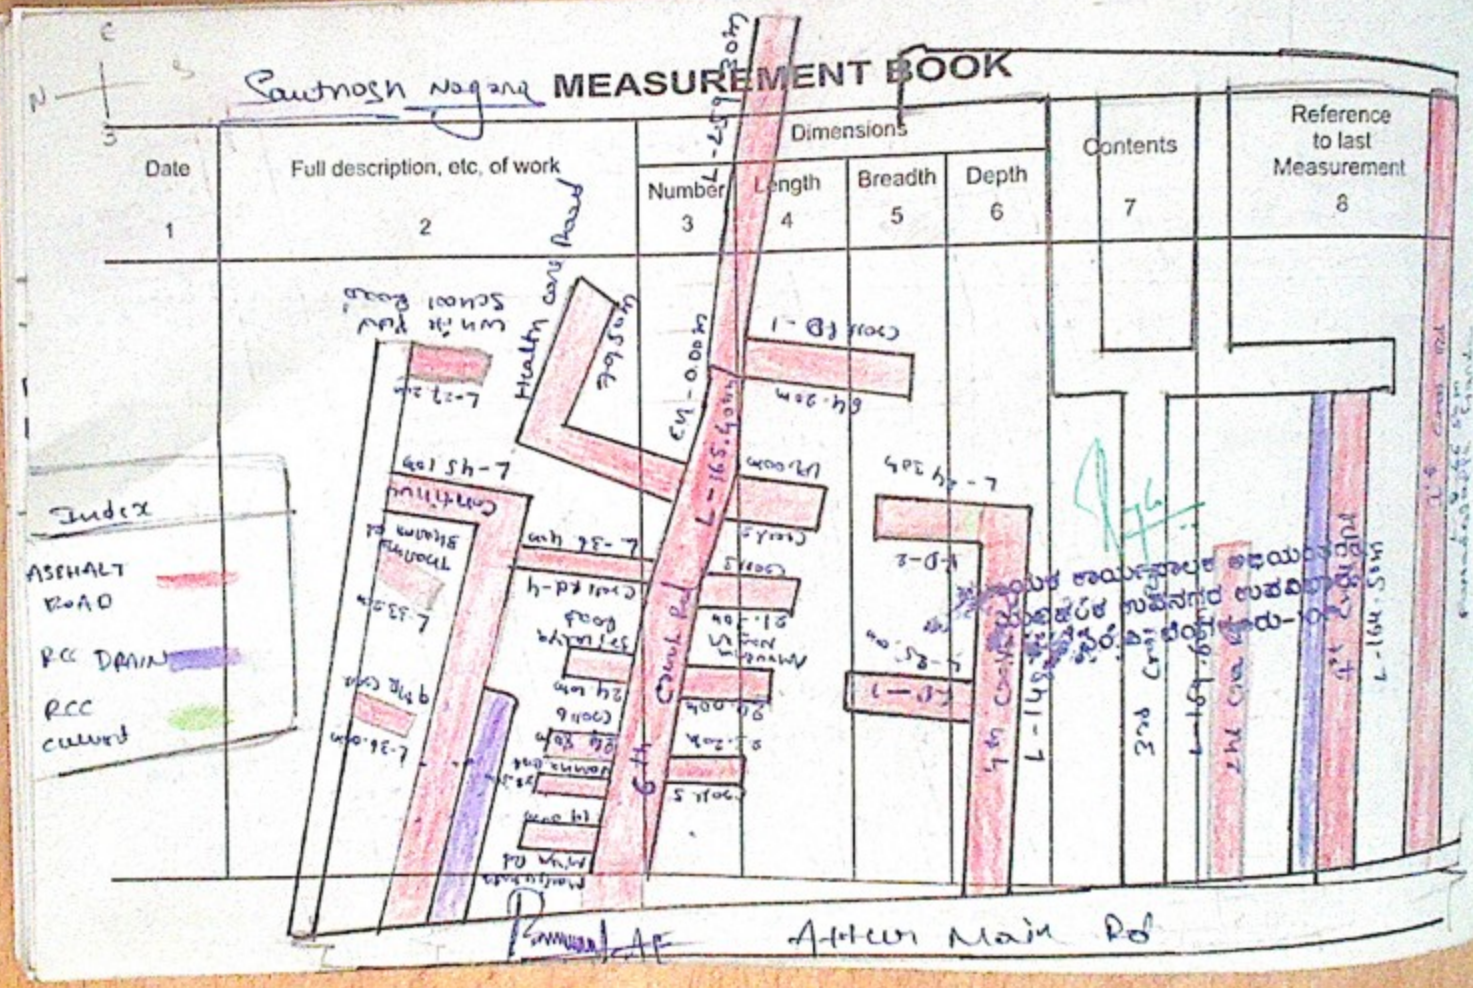

Serial No. .....
Name of work ...
Name of Contractor
Date of commence

Date	Full des
1	

INDEX

ASPHALT ROAD

W — N — E — S

B - sector

M. A. R. 57 (Rule 116)
Measurement Book

No. E 585751


Serial No. ....

Name of work .... from .... Road

Name of Contractor or nature of Agency ....

Date of commencement of work ....

Date	Full description, etc. of work	Dimensions				Contents	Reference to last Measurement
		Number	Length	Breadth	Depth		
1	2	3	4	5	6	7	8

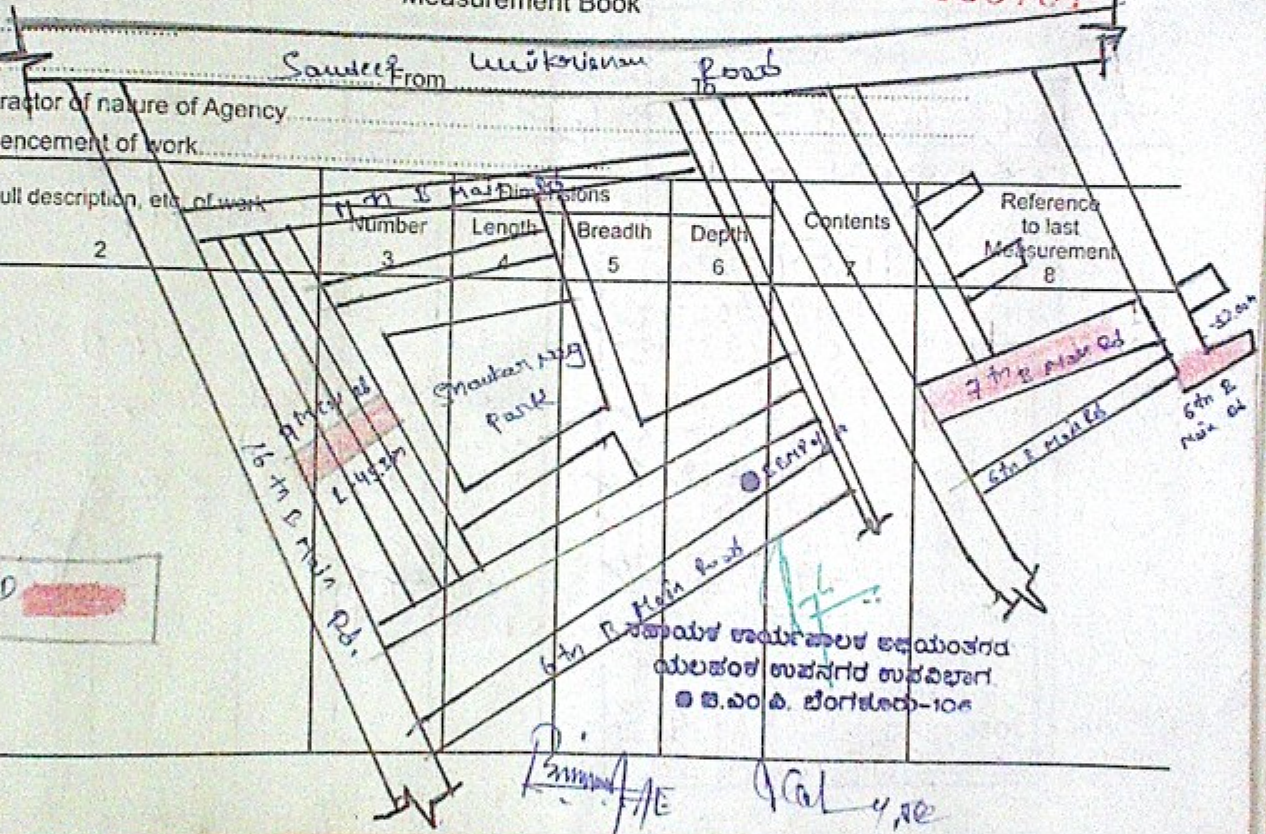

INDEX

ASPHALT ROAD

ಸಹಾಯಕ ಕಾರ್ಯಪಾಲಕ ಅಭಿಯಂತರರ
ಯಲಹಂಕ ಉಪನಗರ ಉಪವಿಭಾಗ
ಬಿ.ಬಿ.ಎಂ.ಪಿ. ಬೆಂಗಳೂರು-106

AE AE